S.01

A.P.N.

REVISION NUMBER
COMMENT RE: #
REVISION CLOUD

NO.	DATE	REMARKS
REVISIONS		

DRAWN 09-11-10

1/8 SCALE 3/4"=1'-0"

Placer County
Marin County
Maui County
JCP Drafting

STRUCTURAL

ICELAND SKATING RINK
1430 DEL PASO BLVD
SACRAMENTO CALIFORNIA 95815
PHONE 916-799-3121

OWNER / APPLICANT
ROB KERTH
SACRAMENTO, CALIFORNIA 95693
PHONE 916-799-3128

This plan and all plans are protected by the Copyright Laws of the United States Title 17 sec501.506. The home owner may not reproduce in part or whole without the written consent of Jim C Penka

7 FRAMING PLAN

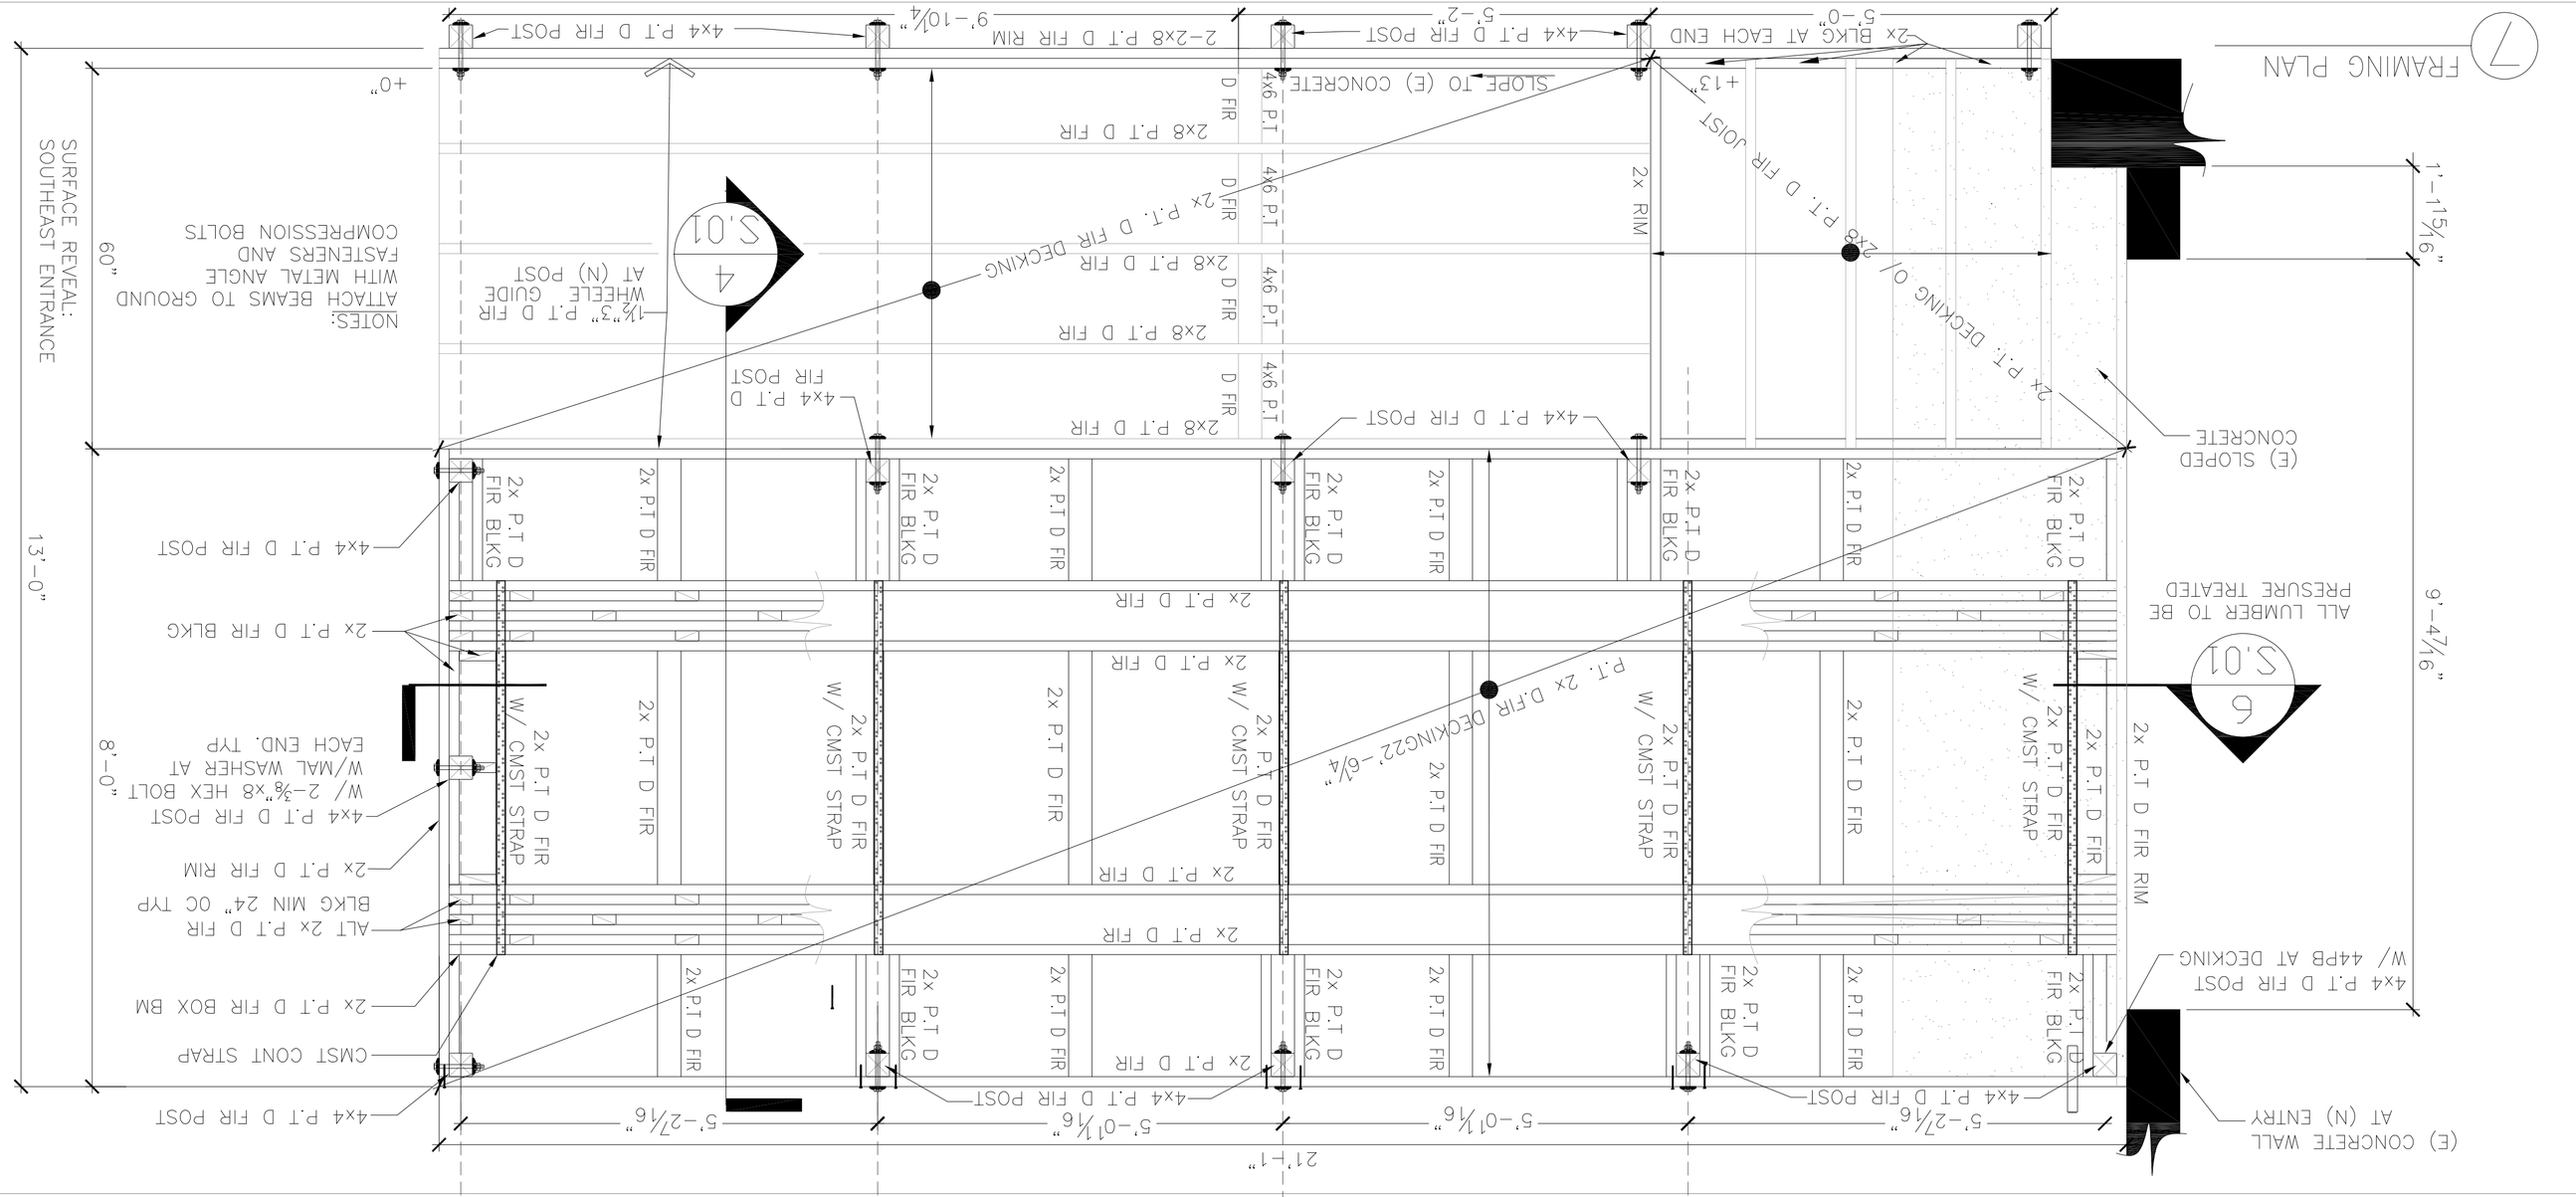

4 TITLE FOR DETAIL

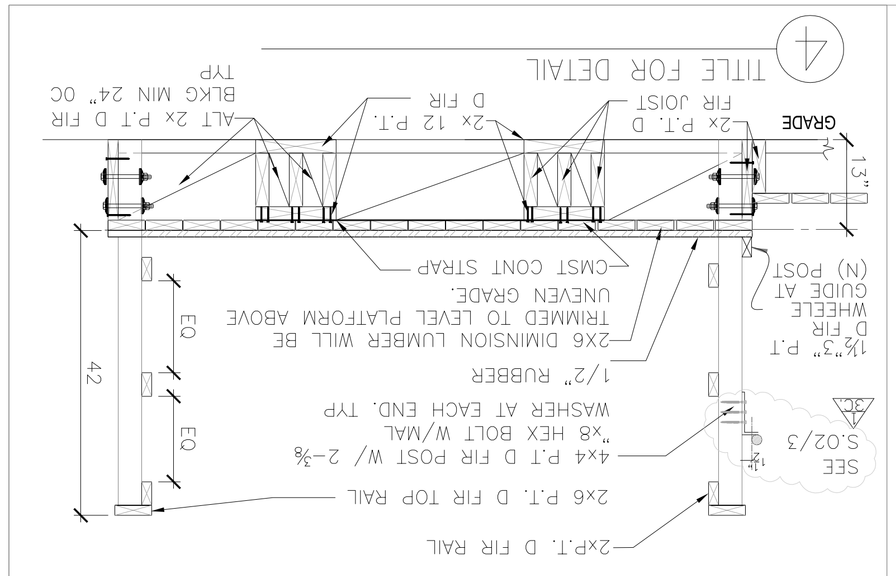

3 DETAIL

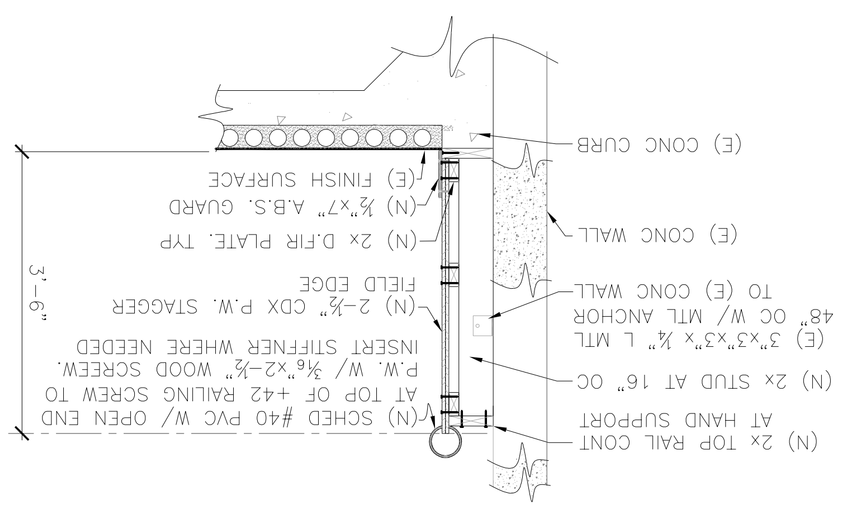

6 SECTION

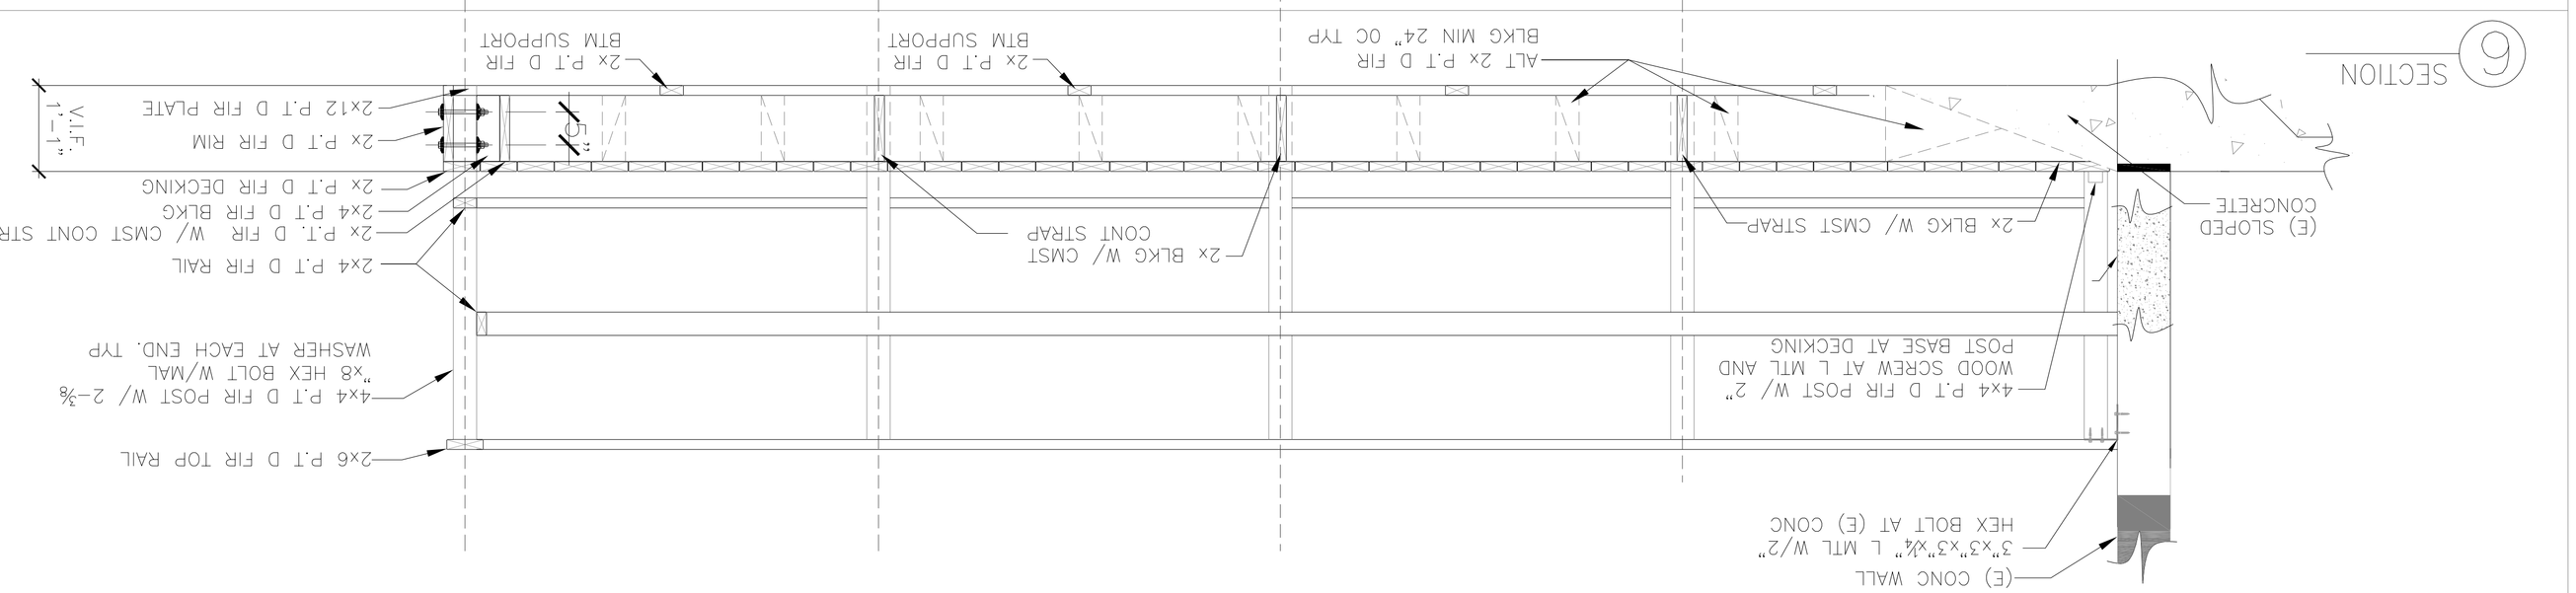

2 DETAIL

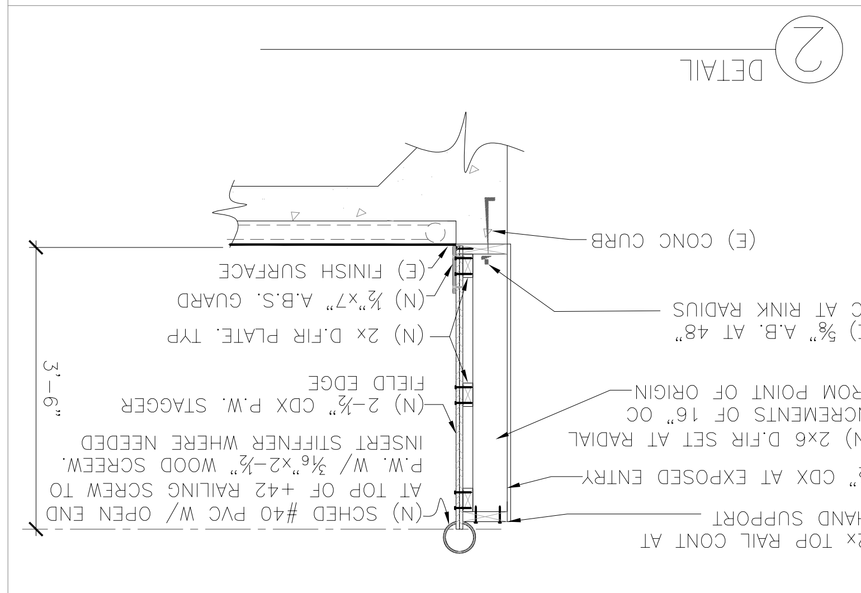

5 RAMP ELEVATION

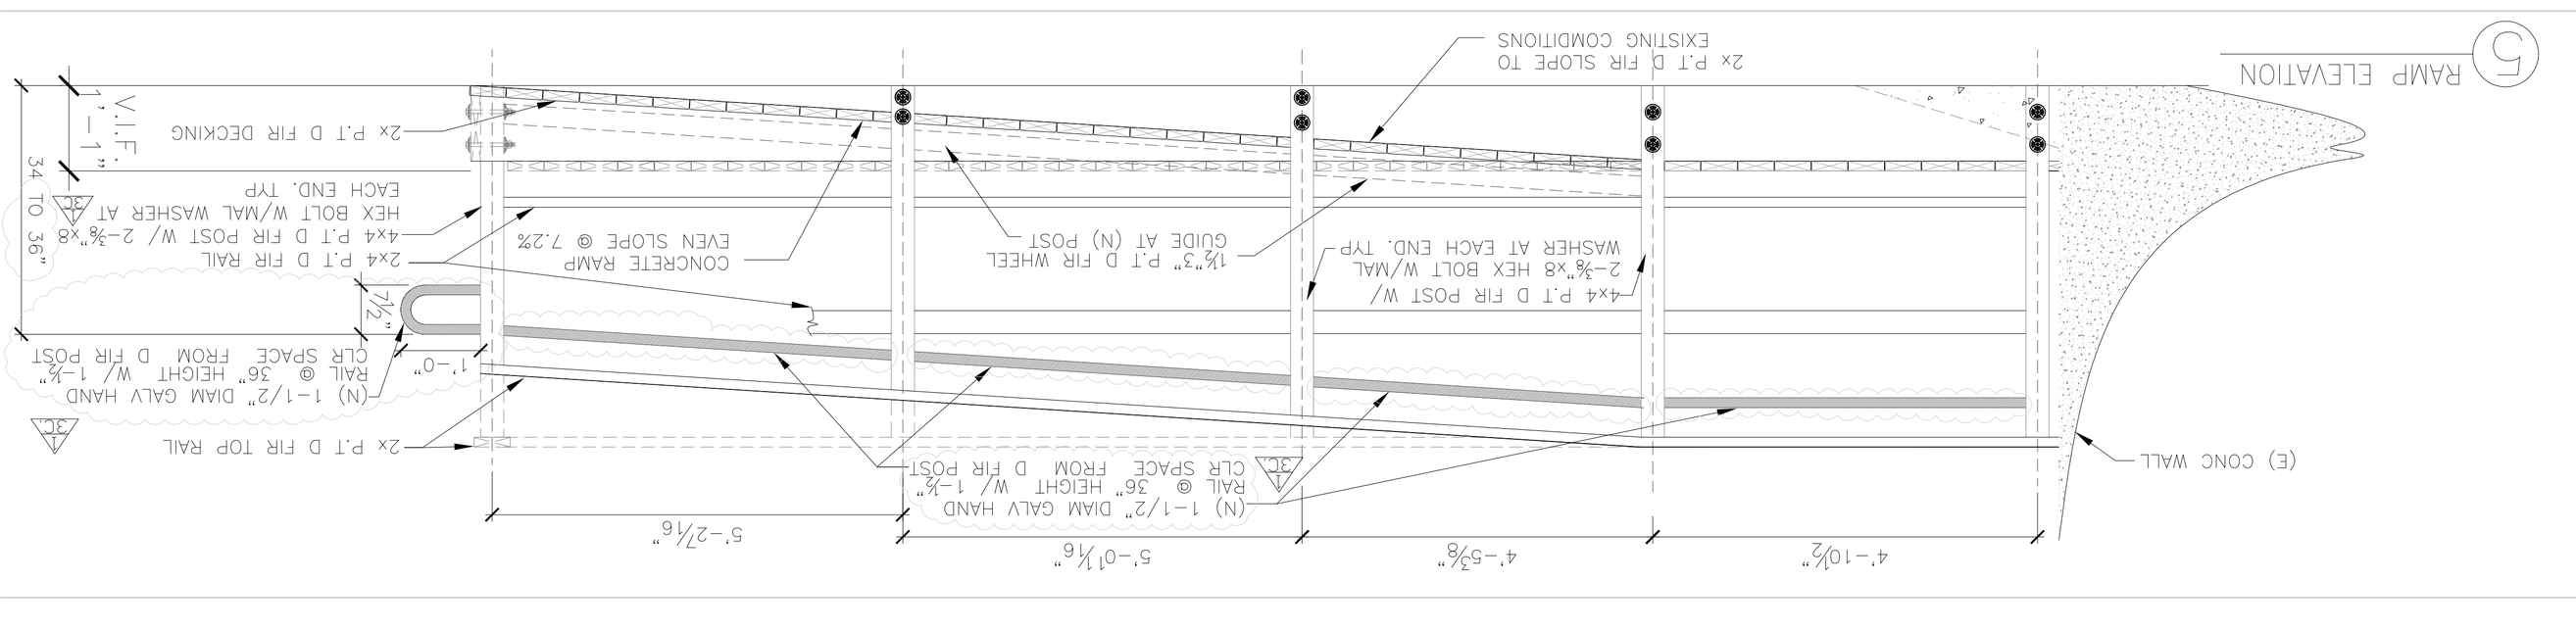
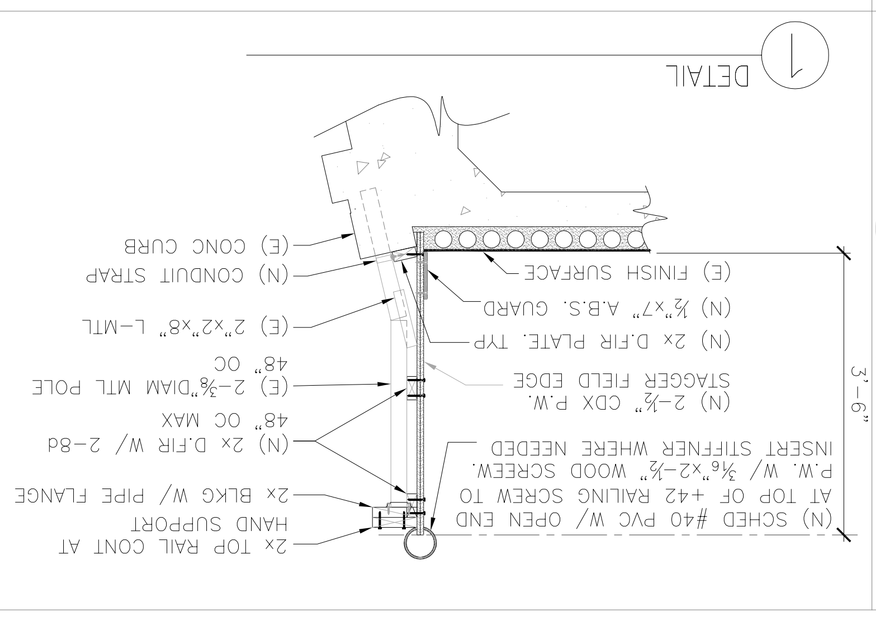
1 DETAIL