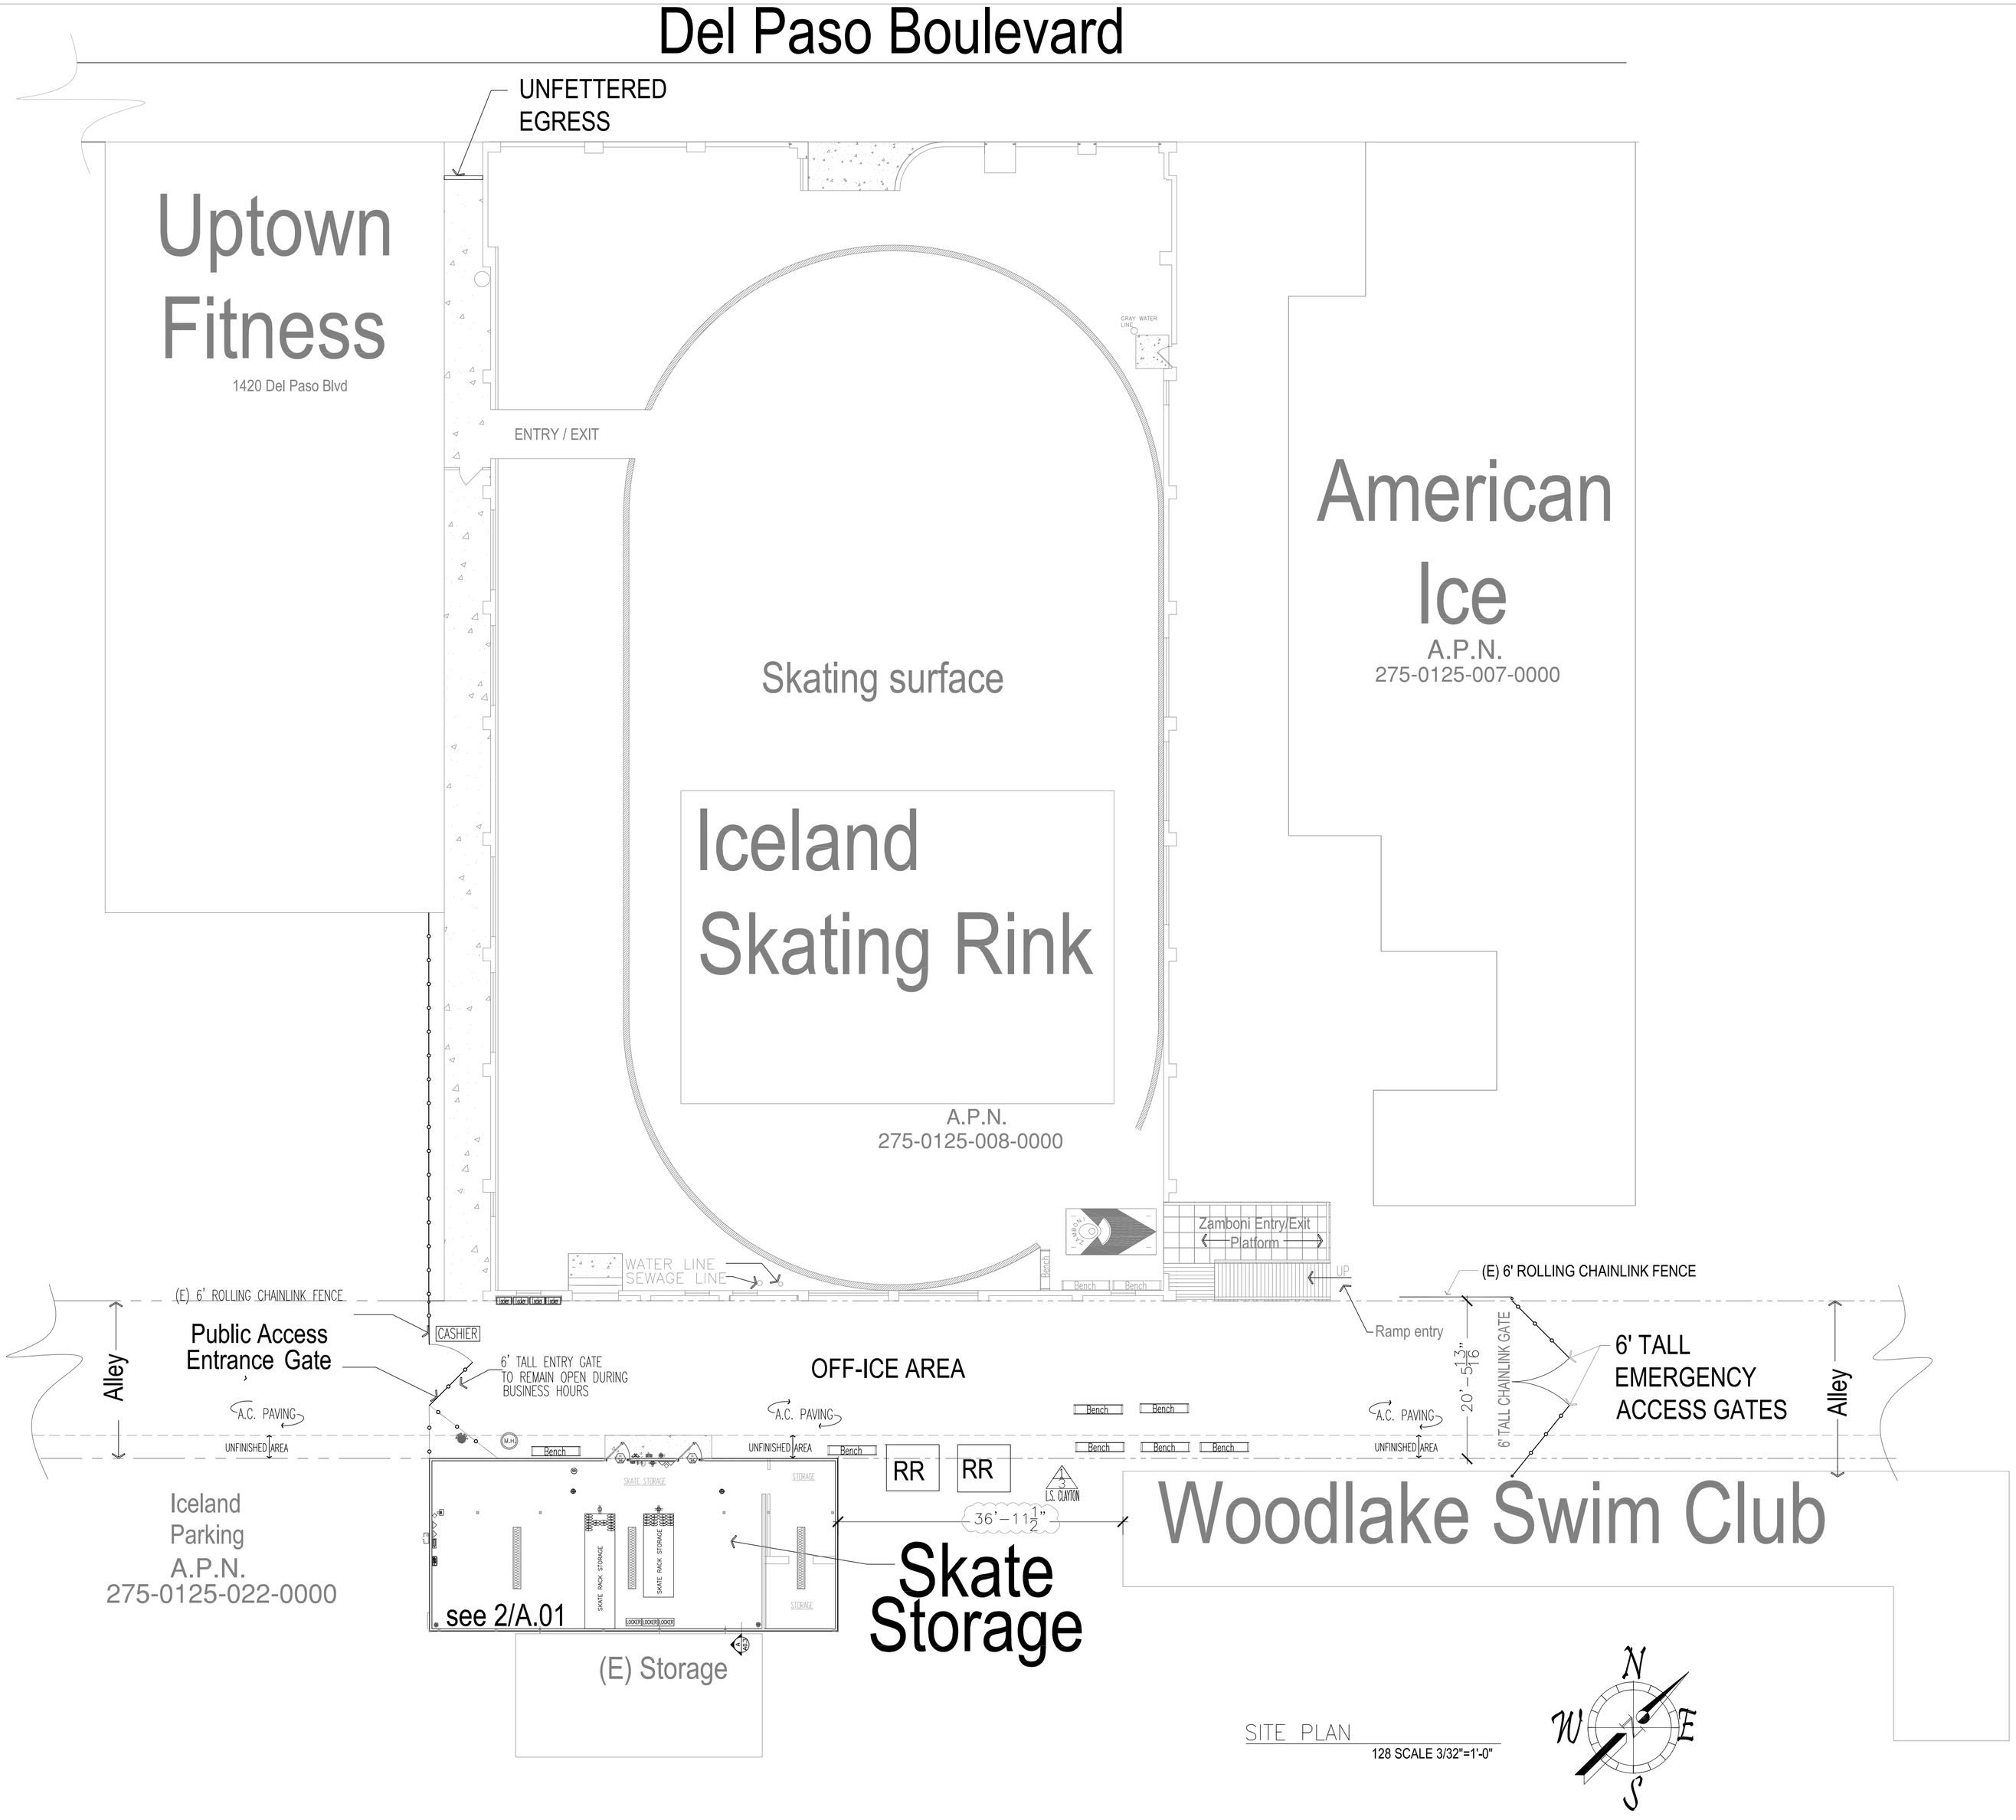

SITE PLAN
128 SCALE 3/32"=1'-0"

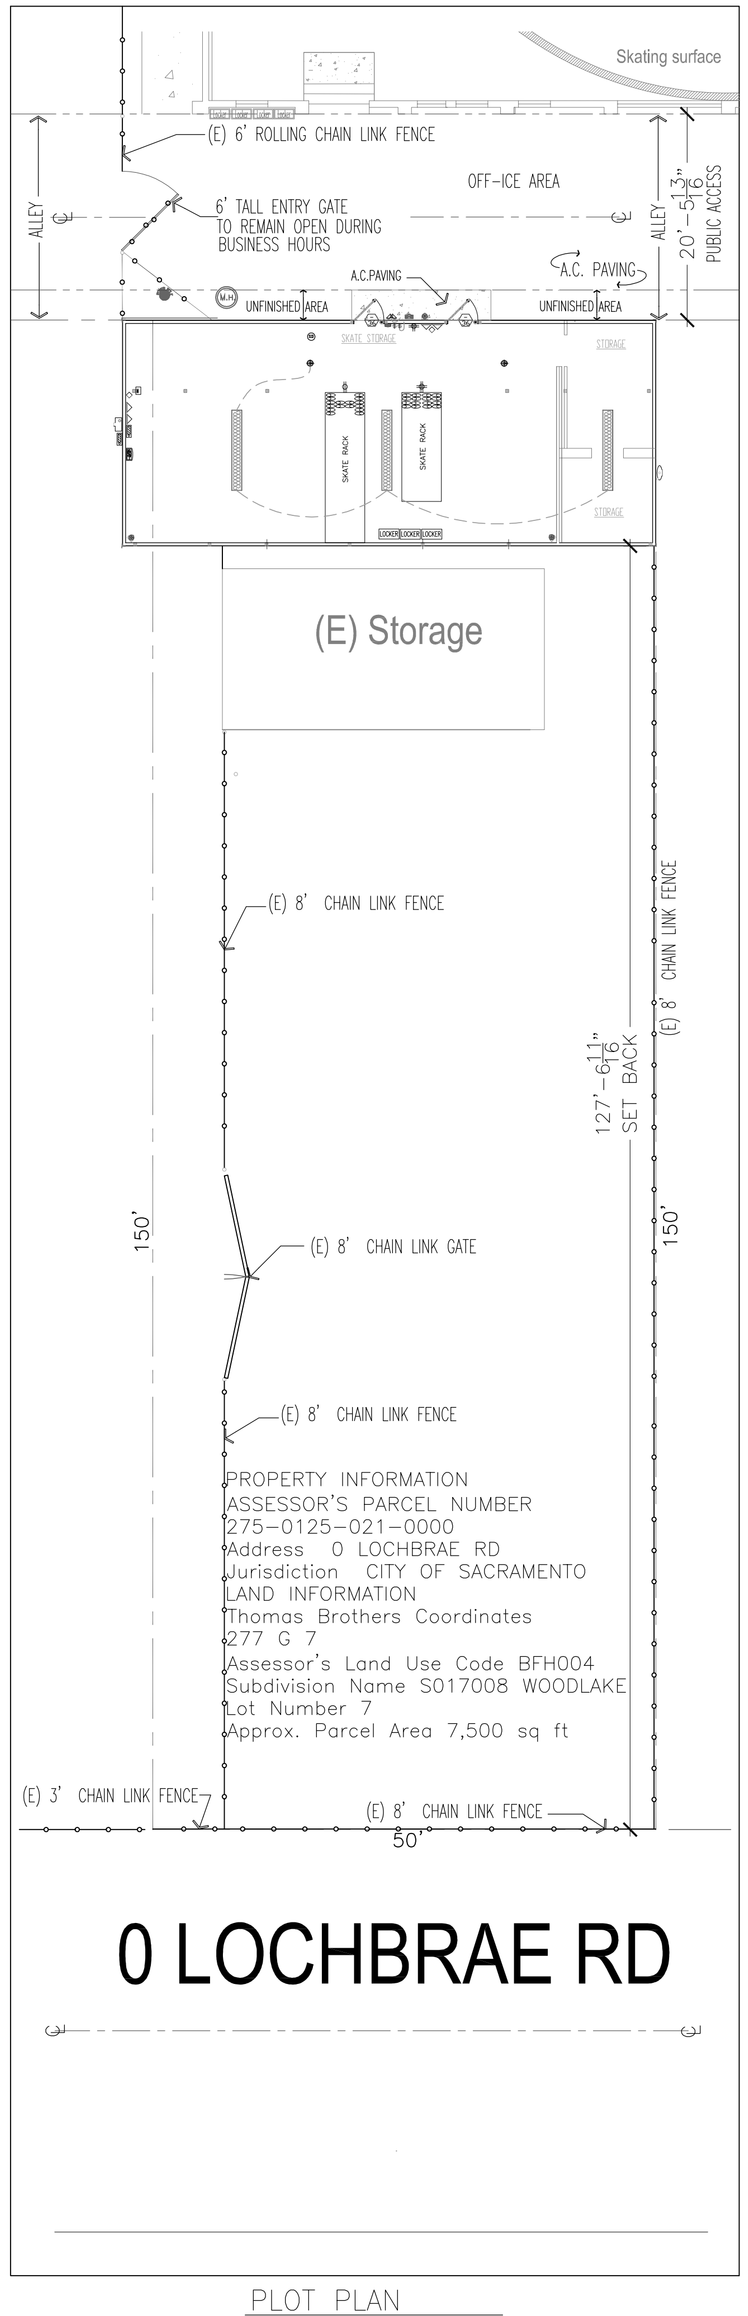

PLOT PLAN
128 SCALE 3/32"=1'-0"

This plan and all plans are protected by the Copyright Laws of the United States Title 17 sec501.506. The home owner may not reproduce in part or whole without the written consent of Jim C Penka

OWNER / APPLICANT
AMERICAN ICELAND LLC / BEVERLEY J KERTH
600 BLACKWOOD STREET,
SACRAMENTO, CALIFORNIA 95815
PHONE 916-799-3128

ICELAND SKATING RINK
1430 DEL PASO BLVD.
SACRAMENTO CALIFORNIA 95815
PHONE 916-799-3121

LAND PLAN

Marin County
Placer County
J.C.P. Drafting
Maui County

128 SCALE 3/32"=1'-0"

DRAWN 04-12-07

REVISIONS

NO.	DATE	REMARKS
1	3-10-11	COM 1013125
1	9-6-11	COM 1107894

REVISION NUMBER
COMMENT RE: #
REVISION CLOUD

AP1

A.P.N.
275-0125-008-0000