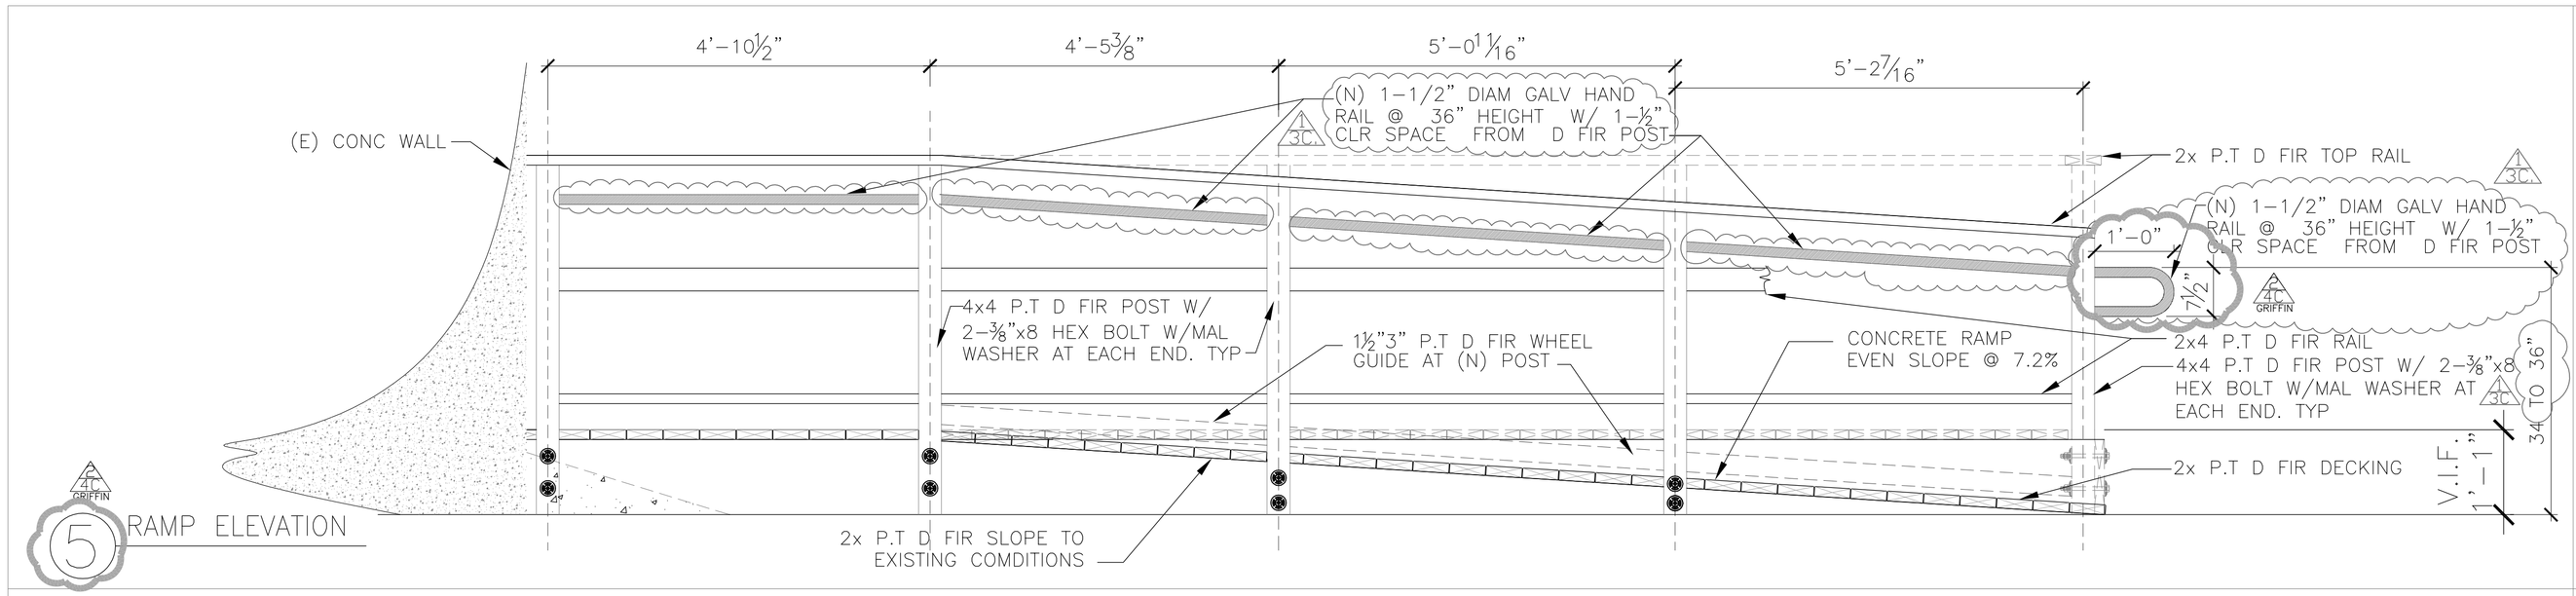

5 RAMP ELEVATION

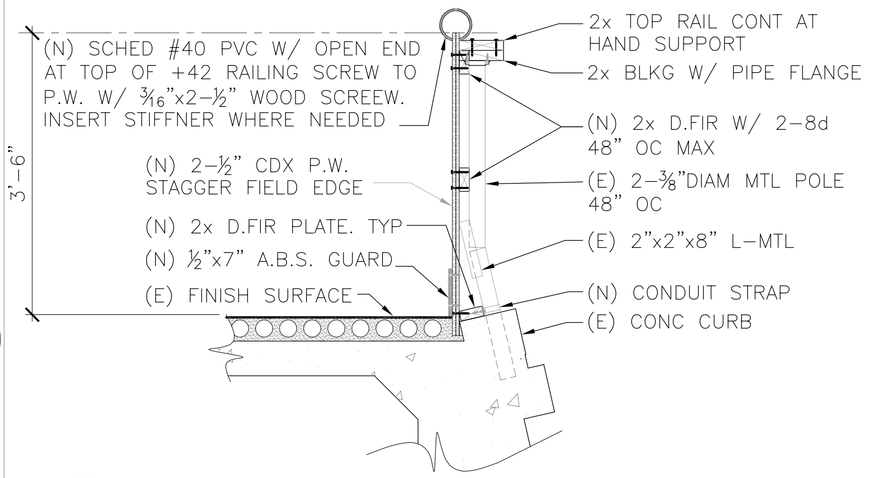

1 DETAIL

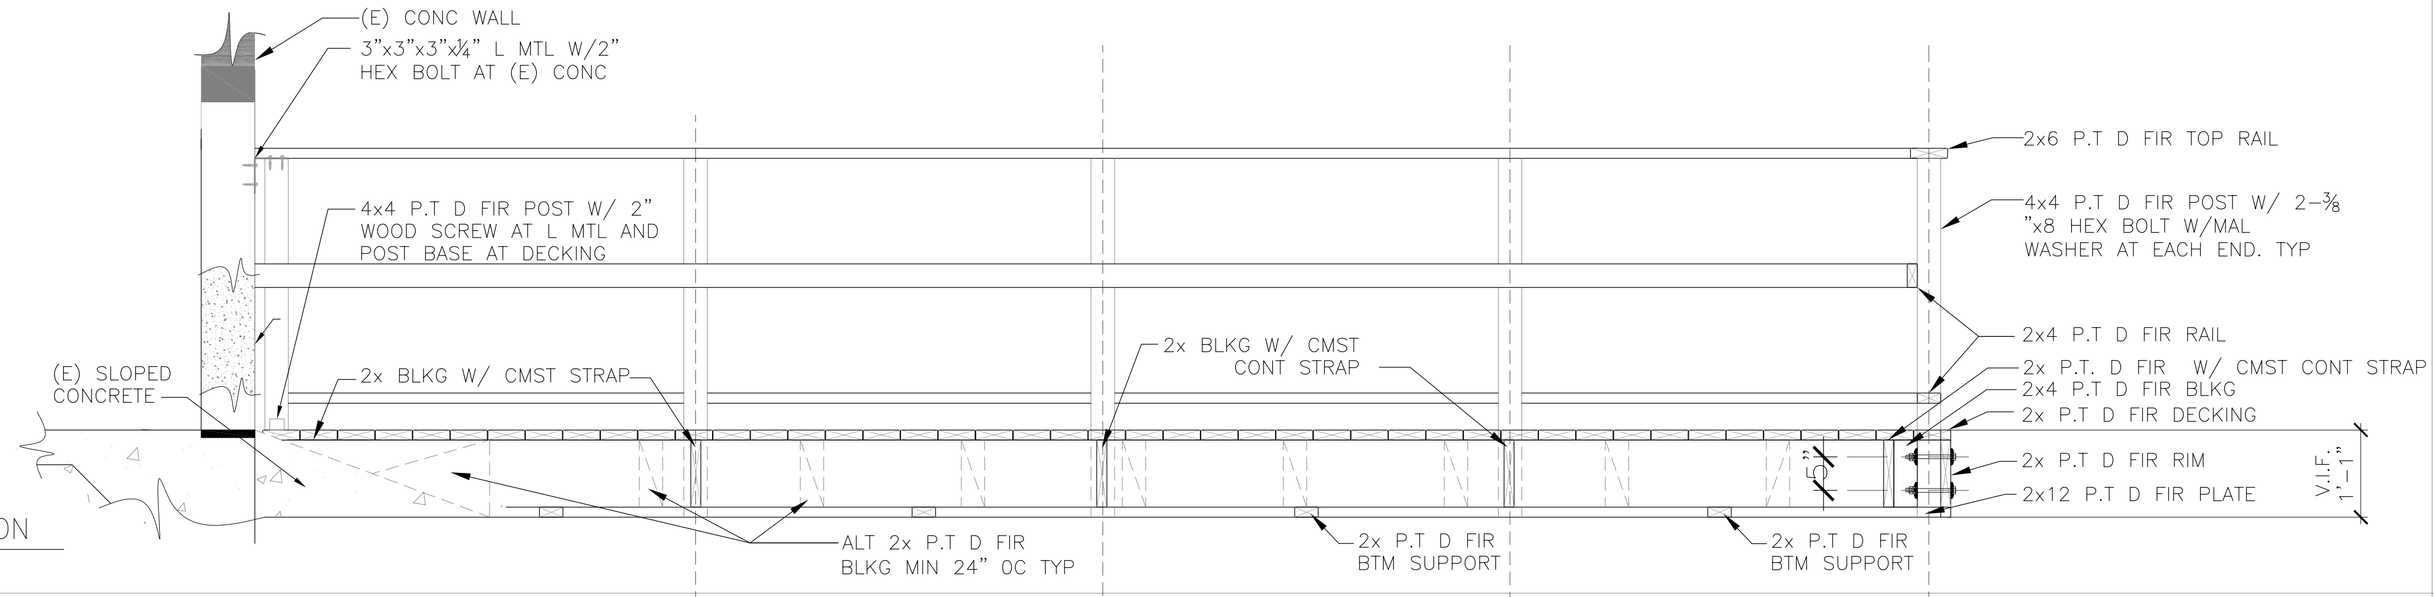

6 SECTION

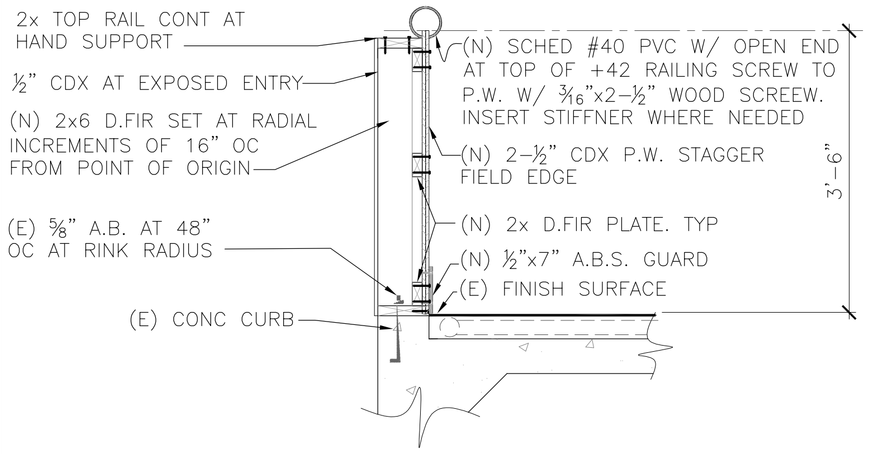

2 DETAIL

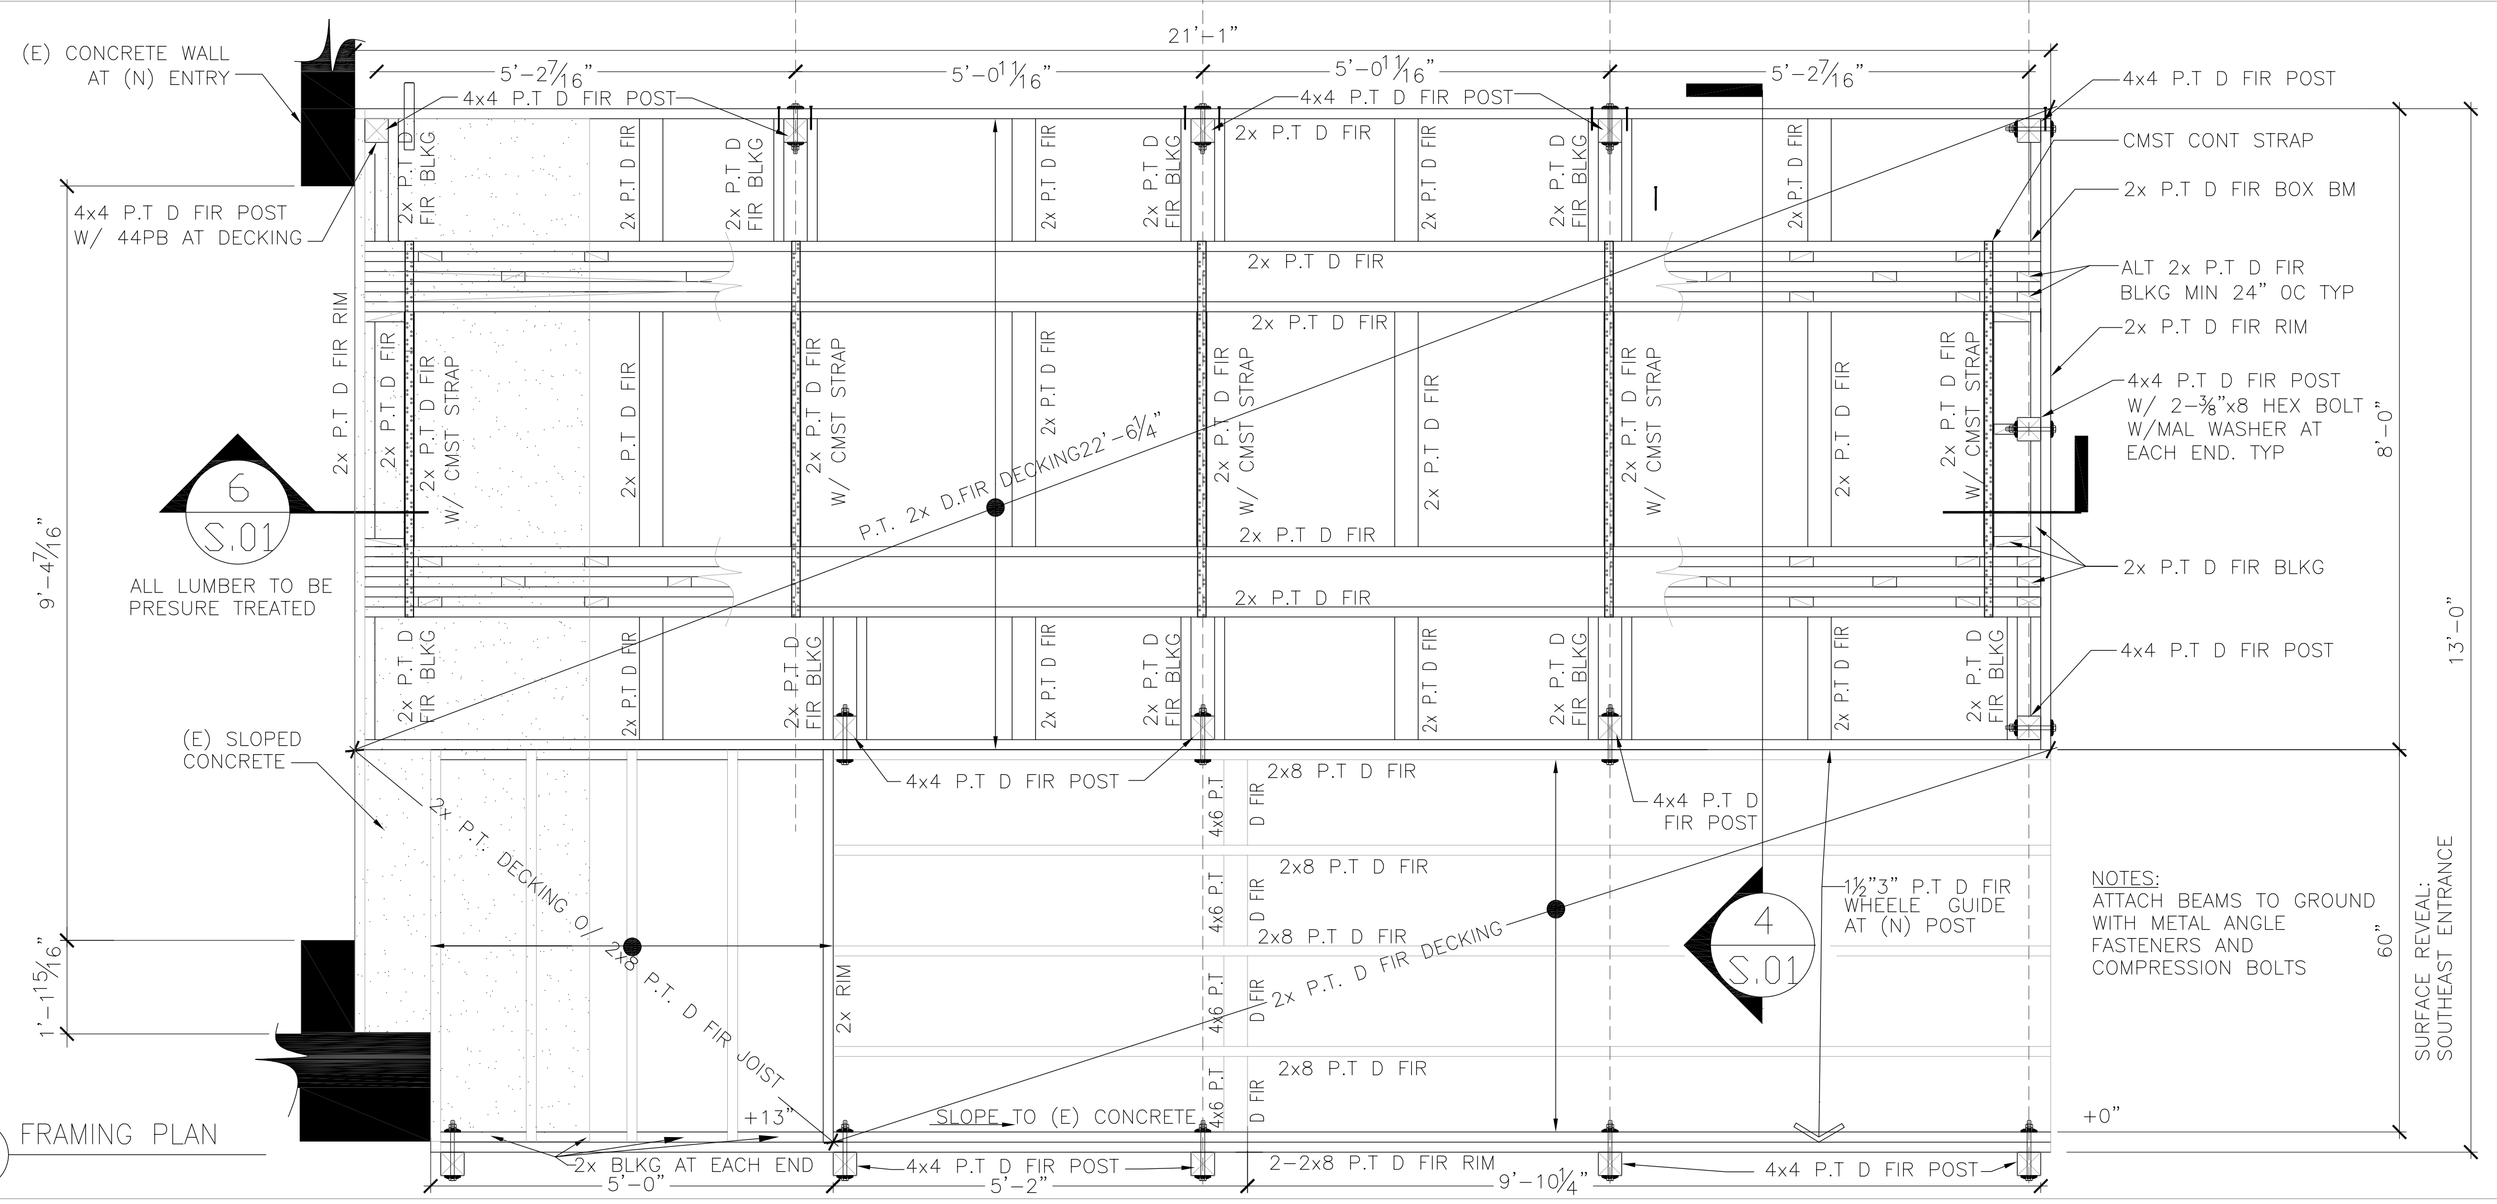

7 FRAMING PLAN

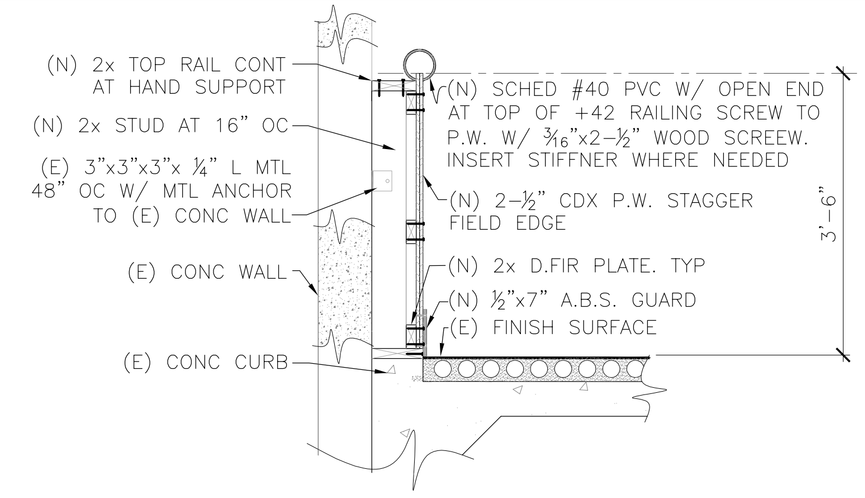

3 DETAIL

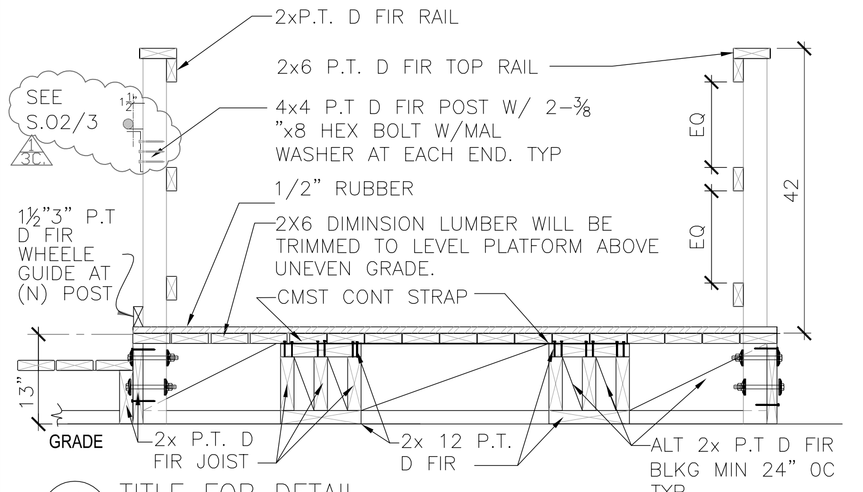

4 TITLE FOR DETAIL

This plan and all plans are protected by the Copyright Laws of the United States Title 17 sec501.506. The home owner may not reproduce in part or whole without the written consent of Jim C Penka

OWNER / APPLICANT
AMERICAN ICELAND LLC / BEVERLEY J KERTH
600 BLACKWOOD STREET,
SACRAMENTO, CALIFORNIA 95815
PHONE 916-799-3128

ICELAND SKATING RINK
1430 DEL PASO BLVD
SACRAMENTO CALIFORNIA 95815
PHONE 916-799-3121

STRUCTURAL

Marin County
Placer County
JCP. Drafting
Maui County

16 SCALE 3/4"=1'-0"

DRAWN 09-11-10

REVISIONS		
NO.	DATE	REMARKS
1	3-10-11	1013101-1-25-11
2	6-30-11	1013101-4-12-11

REVISION NUMBER
COMMENT RE: #
REVISION CLOUD

S.01

A.P.N.